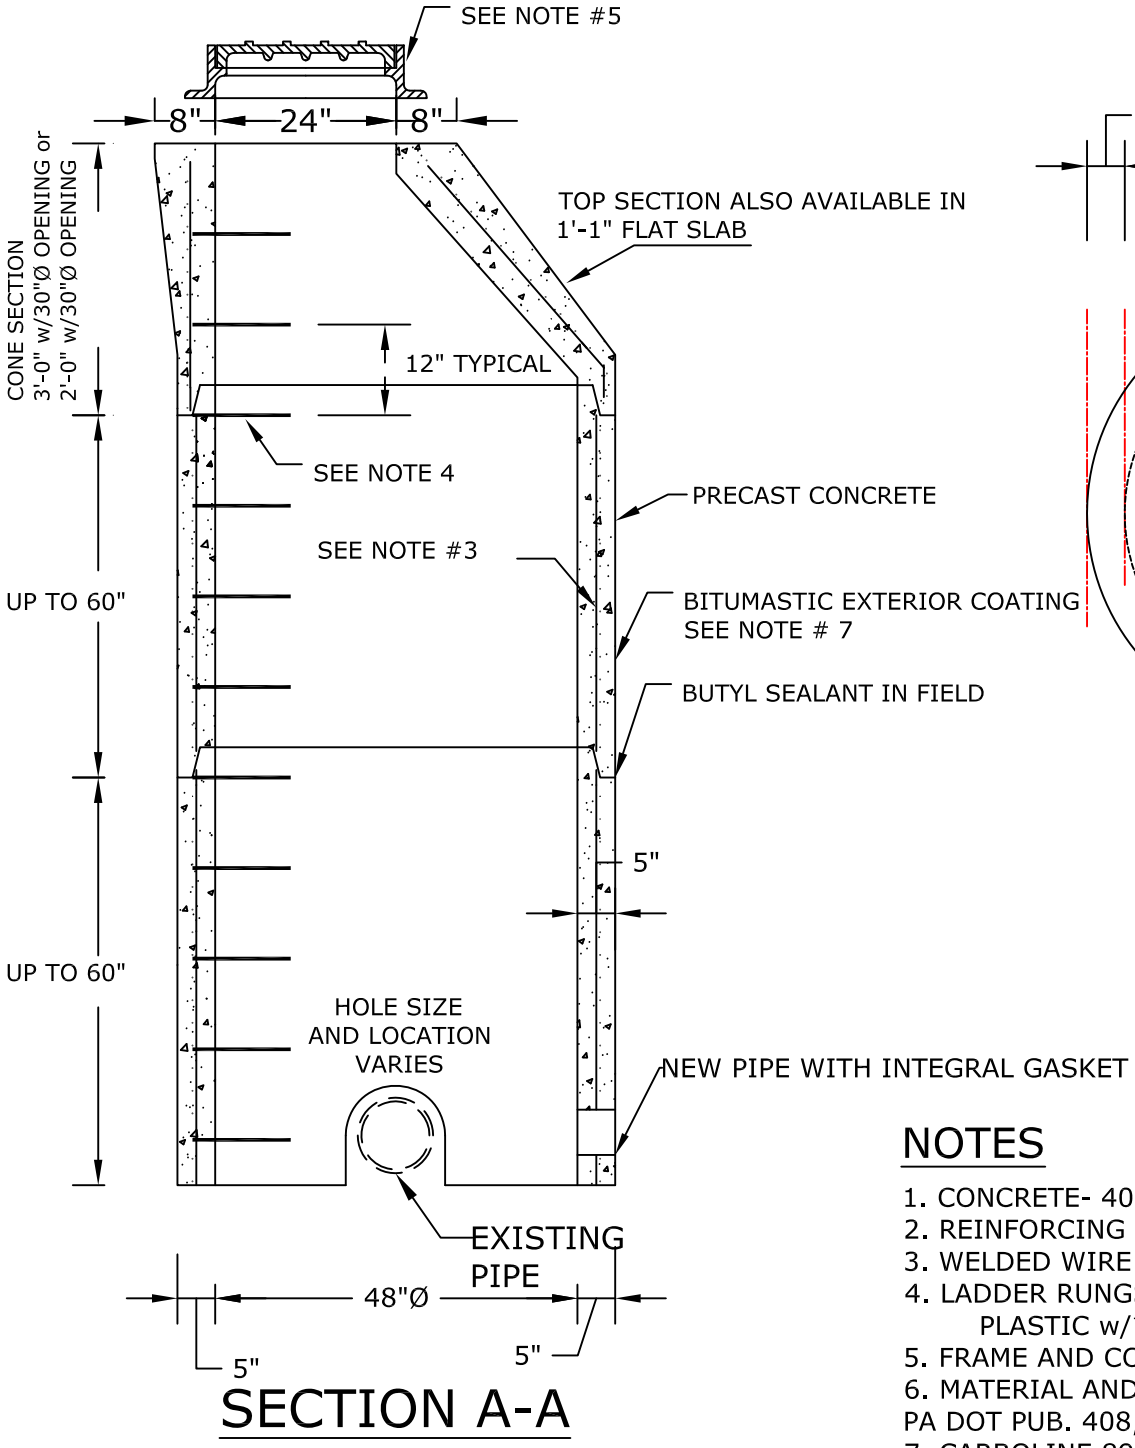

SECTION A-A

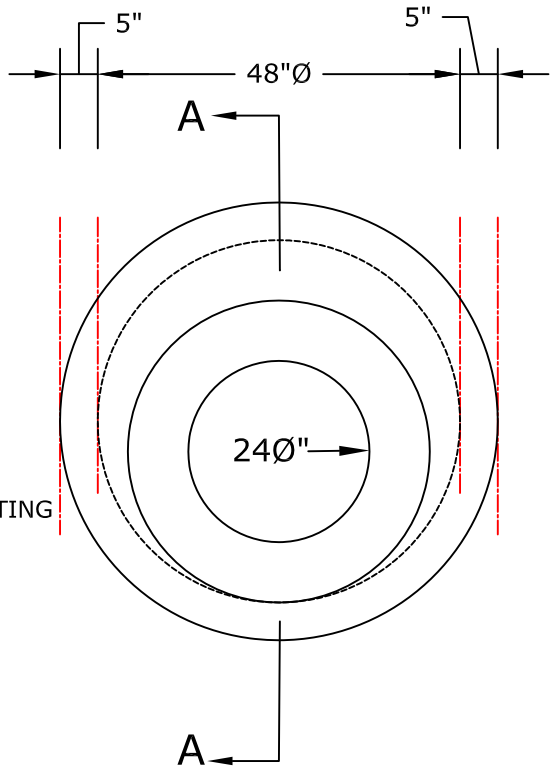

PLAN VIEW

NOTES

1. CONCRETE- 4000psi, AIR ENTRAINED
2. REINFORCING STEEL- GRADE 60, ASTM A-615
3. WELDED WIRE FABRIC- 3x12xw3/w2 ASTM A-185
4. LADDER RUNGS- COPOLYMER POLYPROPYLENE PLASTIC w/½" REBAR, GRADE 60
5. FRAME AND COVER- SEE ACCOMPANYING SPEC. SHEET
6. MATERIAL AND CONSTRUCTION SHALL COMPLY WITH PA DOT PUB. 408, 72 & RC-39, AS WELL AS ASTM C478 & C890
7. CARBOLINE 890 COATING - SEE ACCOMPANYING SPEC. SHEET
8. ALL MATERIAL USED MADE IN THE USA

48"Ø Doghouse Sanitary Manhole

ALTOMARE PRECAST, INC.
4300 Wissahickon Ave.
Philadelphia, PA 19129
Ph: 215-225-8800 Fax: 215-225-8900