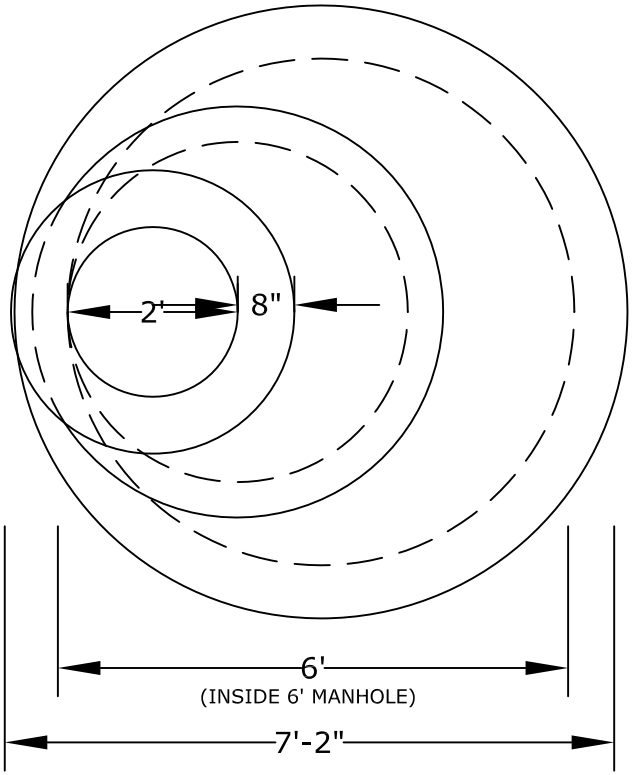

PLAN VIEW

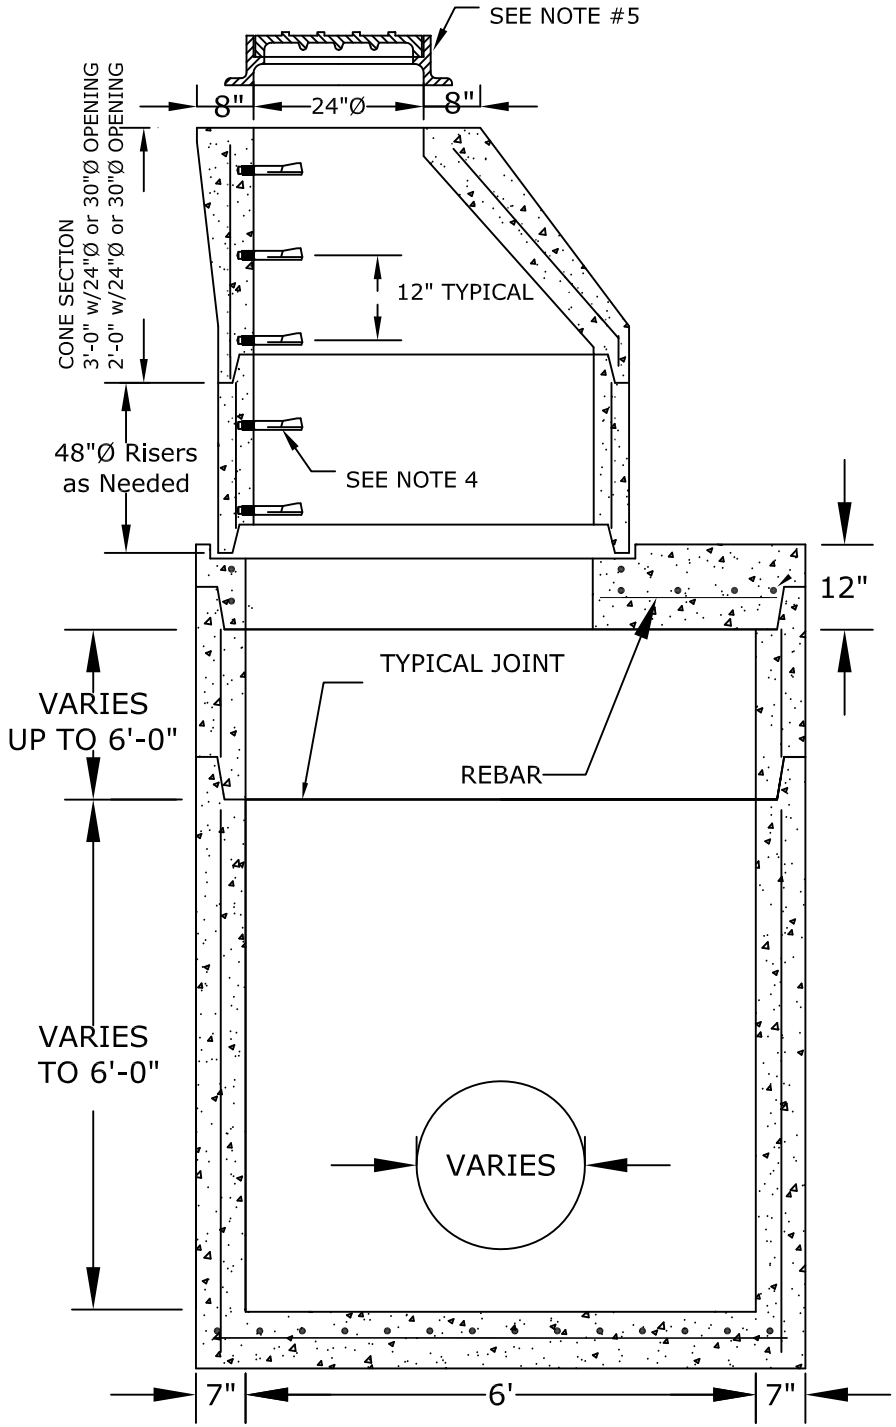

CROSS SECTION

NOTES

1. CONCRETE- 4000psi, AIR ENTRAINED
2. REINFORCING STEEL- GRADE 60, ASTM A-615
3. WELDED WIRE FABRIC- 4'-0" Ø- 3x12 W3&W2
   6'-0" Ø- 2x12 W3&W2
4. LADDER RUNGS- COPOLYMER POLYPROPYLENE
   PLASTIC w/½" REBAR, GRADE 60
5. FRAME AND COVER- SEE ACCOMPANYING SPEC. SHEET

PROJ.:
CONTR:
DATE:

TITLE: 6'-0"Ø Manhole

ALTOMARE PRECAST, INC.
4300 Wissahickon Ave.
Philadelphia, PA 19129
Ph: 215-225-8800 Fax: 215-225-8900