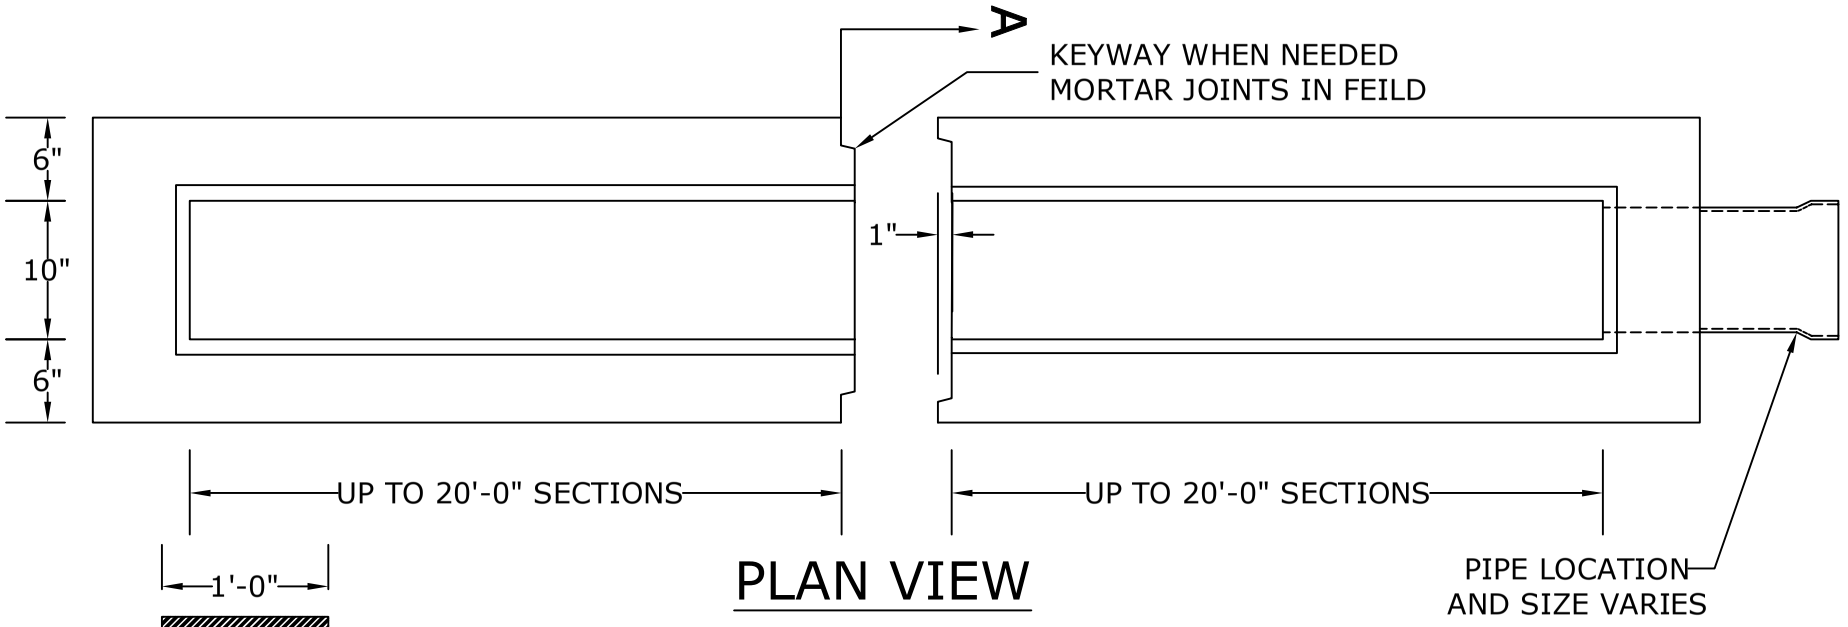

PLAN VIEW

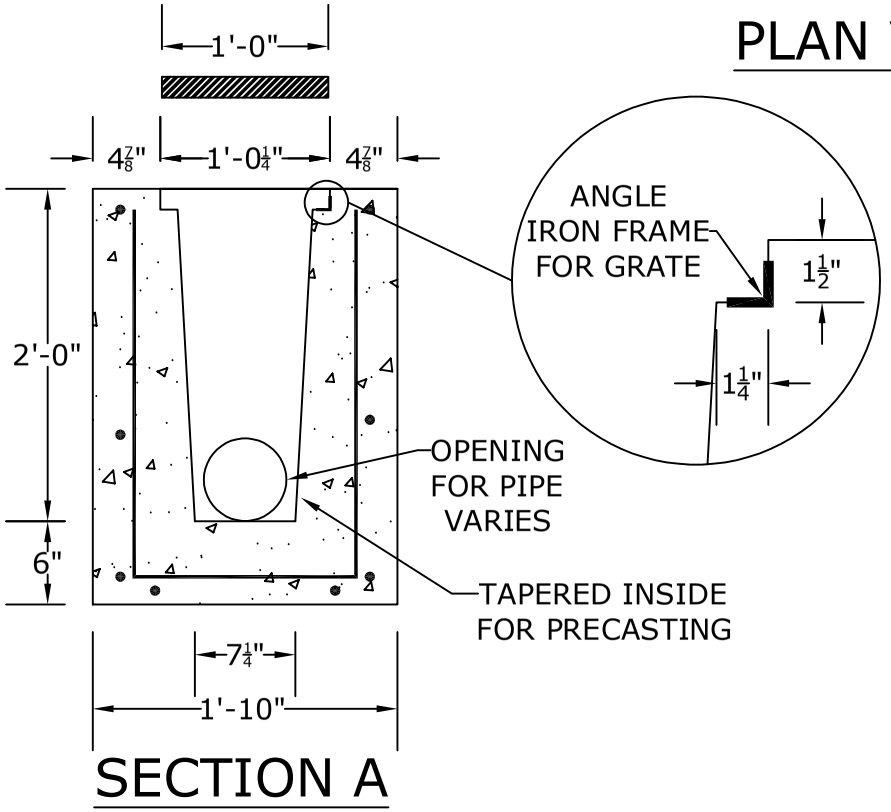

SECTION A

NOTES

1. CONCRETE- 4000psi, AIR ENTRAINED
2. REINFORCING STEEL- GRADE 60, ASTM A-615 (PER PENNDOT PUB. 408 & 72M LATEST REV.)
3. GRATING- SEE ACCOMPANYING SPEC. SHEET
4. MEETS HS-20 & H-25
5. LOCATIONS OF PIPE OPENINGS AS REQUIRED
6. ALL MATERIAL USED MADE IN THE USA

PROJECT:
CONTR:
DATE:

TITLE: 10" TRENCH DRAIN

ALTOMARE PRECAST, INC.
4300 Wissahickon Ave.
Philadelphia, PA 19129
Ph: 215-225-8800 Fax: 215-225-8900