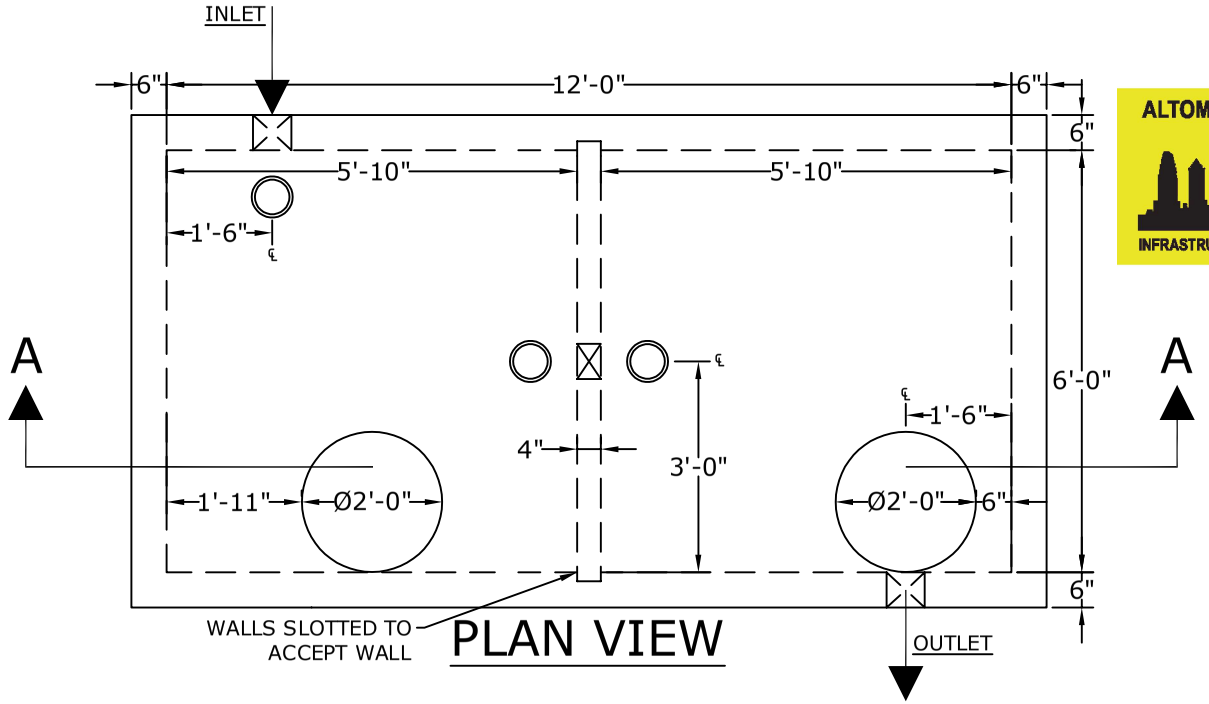

PLAN VIEW

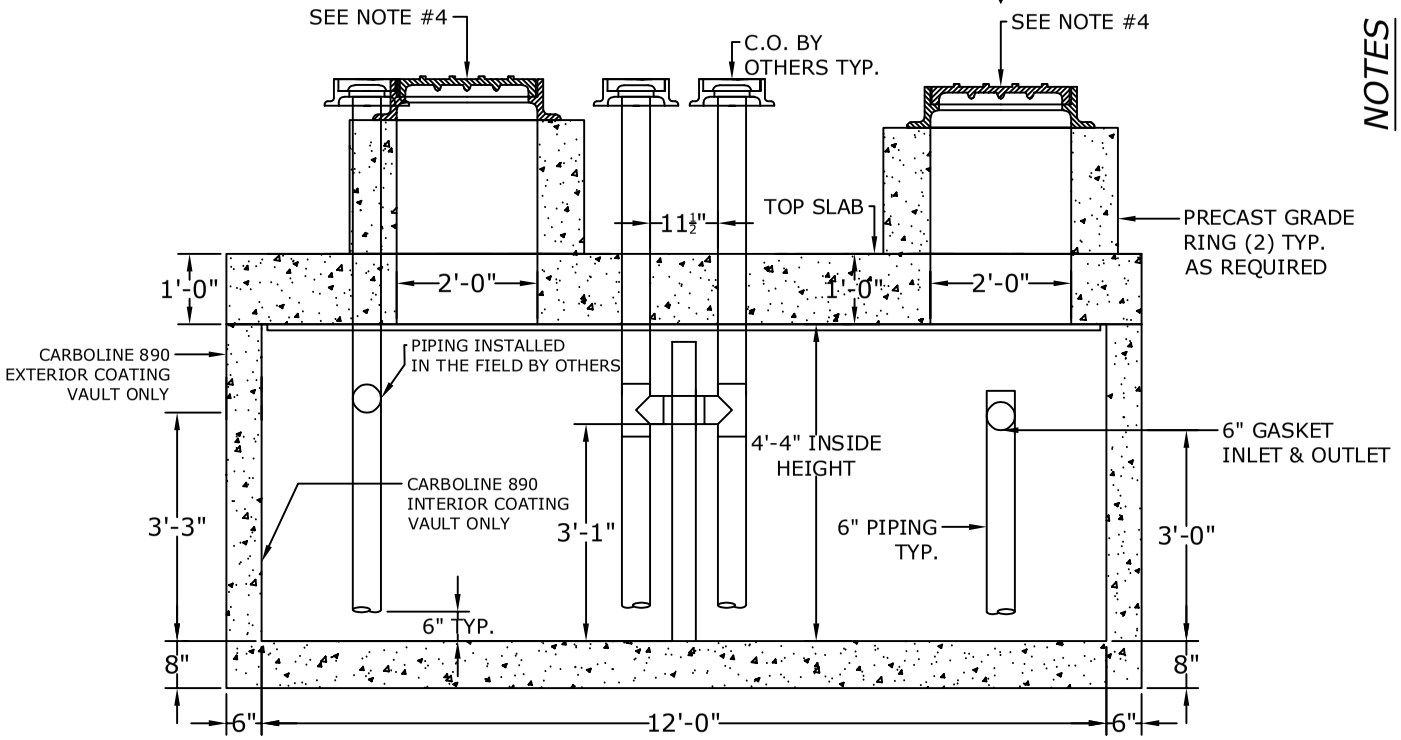

SECTION A-A

ALTOMARE PRECAST
INFRASTRUCTURE SPECIALISTS

NOTES

1. CONCRETE- 5000psi, AIR ENTRAINED
2. REINFORCING STEEL- GRADE 60, ASTM A-615
3. WELDED WIRE FABRIC- ASTM A-185
4. FRAME AND COVER- SEE ACCOMPANYING SPEC. SHEET
5. BUTYL JOINT SEALANT - SEE ACCOMPANYING SPEC. SHEET
6. COATINGS- AS REQUIRED
7. HS-20 LOADING
8. ALL MATERIAL USED MADE IN THE USA

PROJECT:

CONTR:

DATE:

1500 Gallon Grease Tank Alternative

Altomare Precast, Inc.
4300 Wissahickon Avenue
Philadelphia, PA 19129
PH: 215-225-8800 FAX: 215-225-8900